THE AVETT MP NC

A GLIMPSE
OF WHAT IS TO COME...

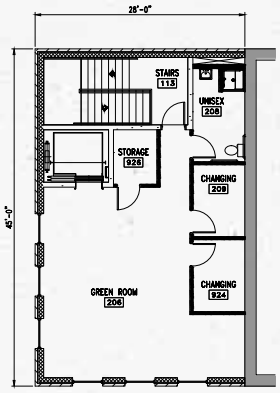

2 PROPOSED SECOND FLOOR PLAN
SCALE: 1/8" = 1'-0"

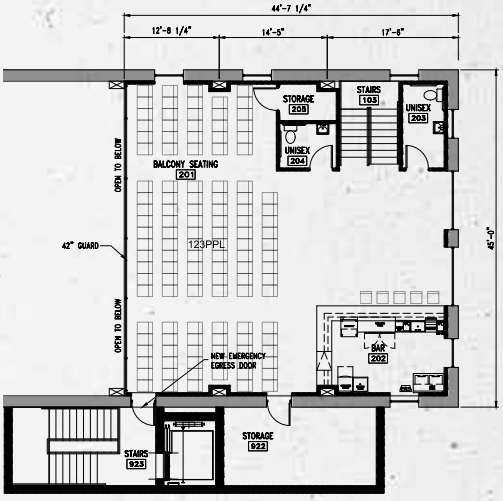

3 PROPOSED BALCONY PLAN
SCALE: 1/8" = 1'-0"

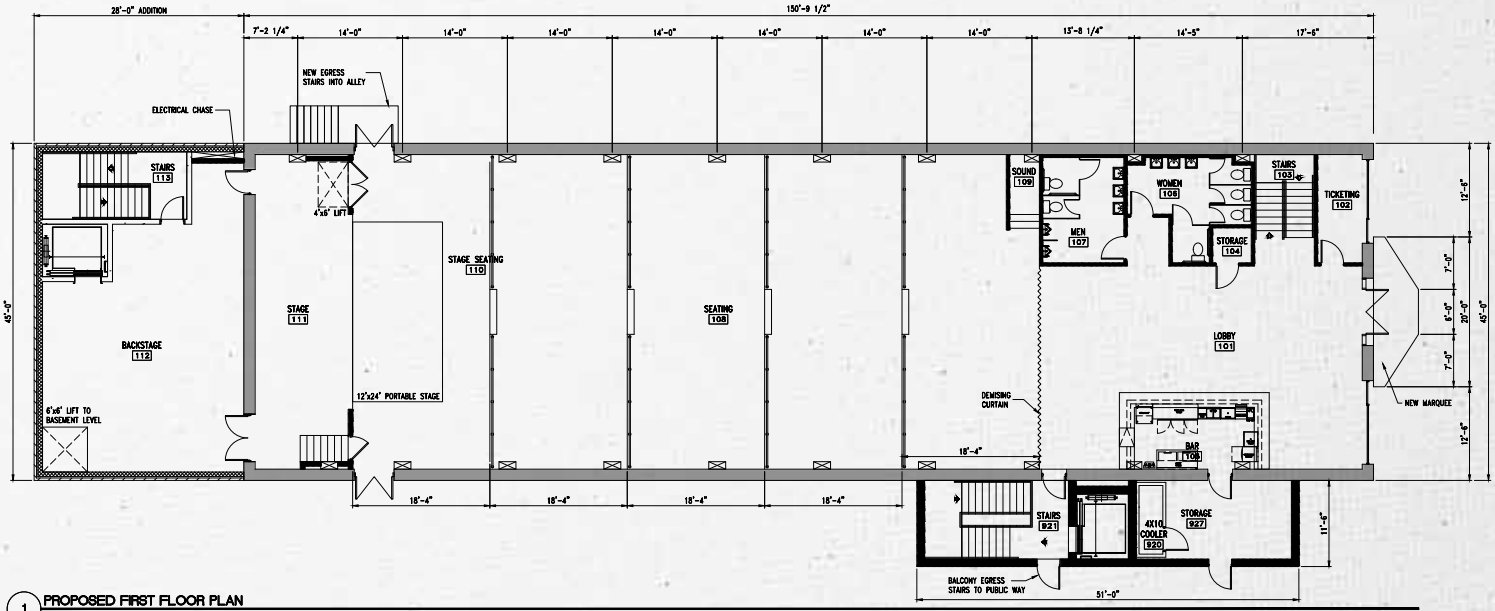

1 PROPOSED FIRST FLOOR PLAN
SCALE: 1/8" = 1'-0"

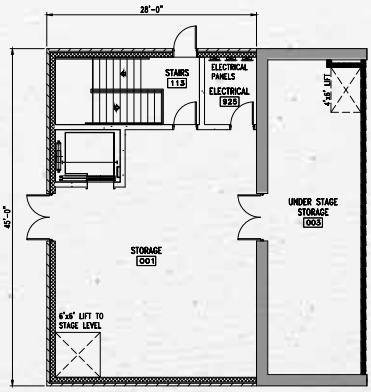

4 PROPOSED BASEMENT PLAN
SCALE: 1/8" = 1'-0"

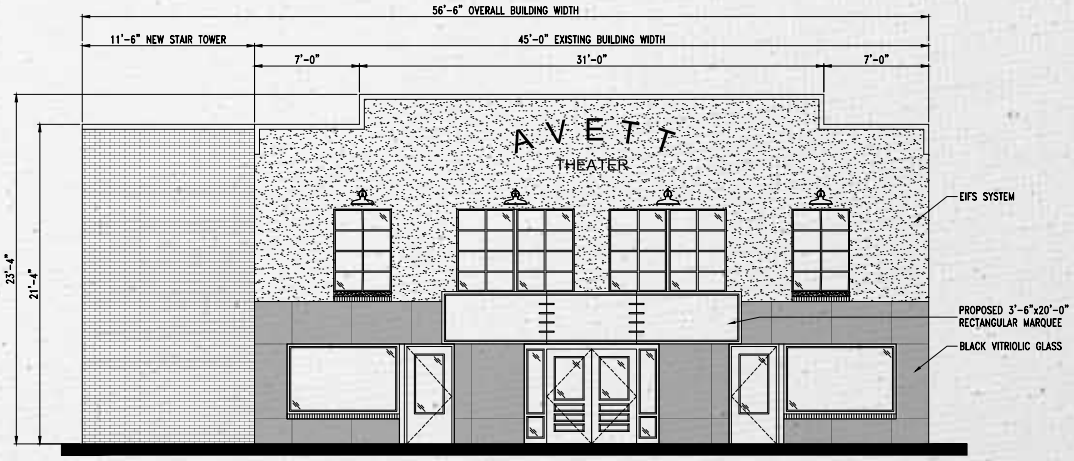

5 FRONT ELEVATION
SCALE: 1/4" = 1'-0"